NOTES

1. THIS IS A CAD DRAWING AND SHOULD NOT BE AMENDED BY HAND.
2. All dimensions in millimeters unless otherwise stated.
3. ©Hawlfraint y Goron a hawliau cronfa ddata 2016 Yr Arolwg Ordnans 100023509. ©Crown Copyright and database rights 2016 Ordnance Survey 100023509.
4. Any errors or omissions to be reported to the Designer.

LEGEND

Llwybr defnydd a rennir / Shared Use Path	Ymyl laswellt bresennol / Existing grass verge
Llwybr troed presennol / Existing footpath	Croesfan i gerddwyr arfaethedig / Proposed pedestrian crossing
Bydd y coed sy'n bodoli'n aros / Existing trees to remain	Croesfan i feicwyr arfaethedig / Proposed cycle crossing
Man croesi uchel arfaethedig / Proposed raised crossing point	Cyrbau arfaethedig / Proposed kerbing
Tramwyfeydd presennol / Existing driveways.	Marciau llwybr a rennir arfaethedig / Proposed shared route markings
	Cilfachau parcio arfaethedig i breswylwyr / Proposed residents parking bays

Rev	Date	Details	Dr	Ch	Ap
A	27.07.22	Plan updated to reflect current detailed proposals.	AF	AR	MST

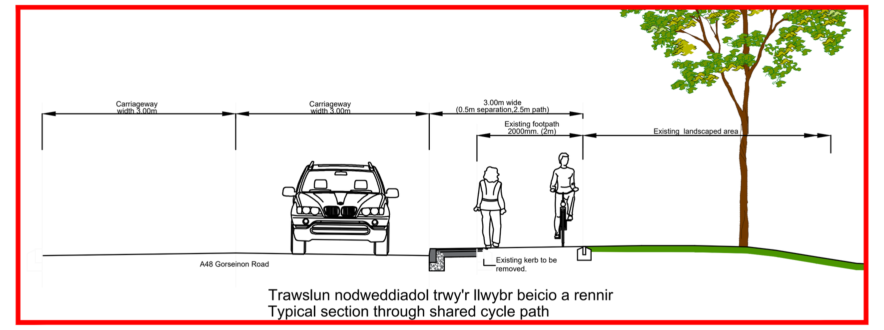
Trawslun nodweddiadol trwy'r llwybr beicio a rennir
Typical section through shared cycle path

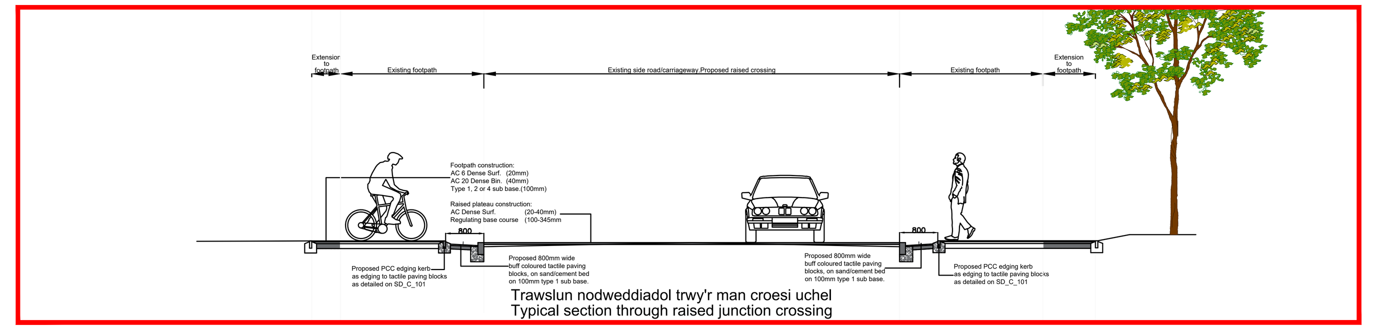
Trawslun nodweddiadol trwy'r man croesi uchel
Typical section through raised junction crossing

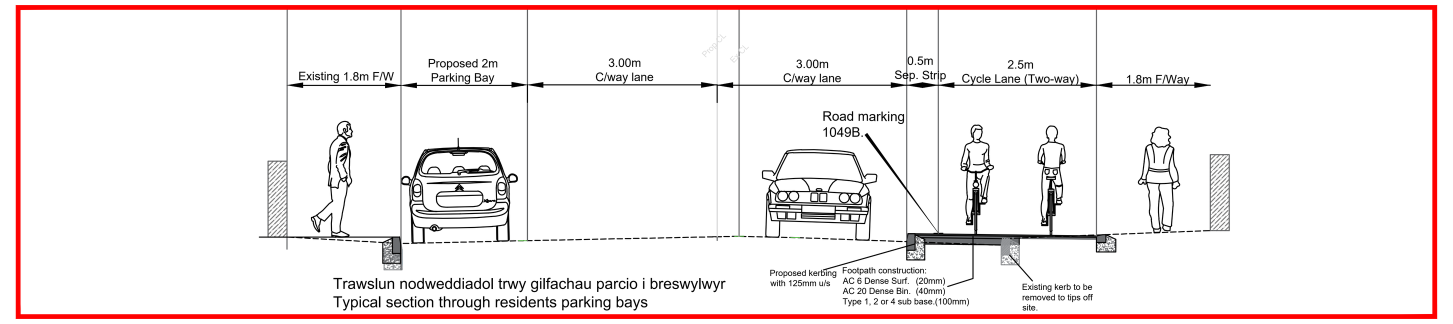
Trawslun nodweddiadol trwy gilfachau parcio i breswylwyr
Typical section through residents parking bays

A1s	YMGYNGHRIAD-CONSULTATION
Dyluniwyd / Drawn	AKF
Archwiliwyd / Checked	AJR
Cymeradwywyd / Approved	MST
Dyddiad / Date	MEH/JUN'21
Graddfa / Scale	1:1000

Teitl / Title

Teithio Llesol 2022/2023
Active travel 2022/2023
Llwybr beicio a rennir arfaethedig
Proposed shared cycle route
Penllergaer i Gorseinon
Penllegaer to Gorseinon

Cynllun Cynnwys y Cyhoedd
Public Engagement Plan

Cyngor Abertawe Swansea Council
CYFARWYDDIAETH LLEOEDD
DIRECTORATE OF PLACE

Rhif y Dyluniad / Drawing No: R594_PEP_1000_02 | A

Drawing File Location on Network
I:\Capital\HiRoads\projects\